


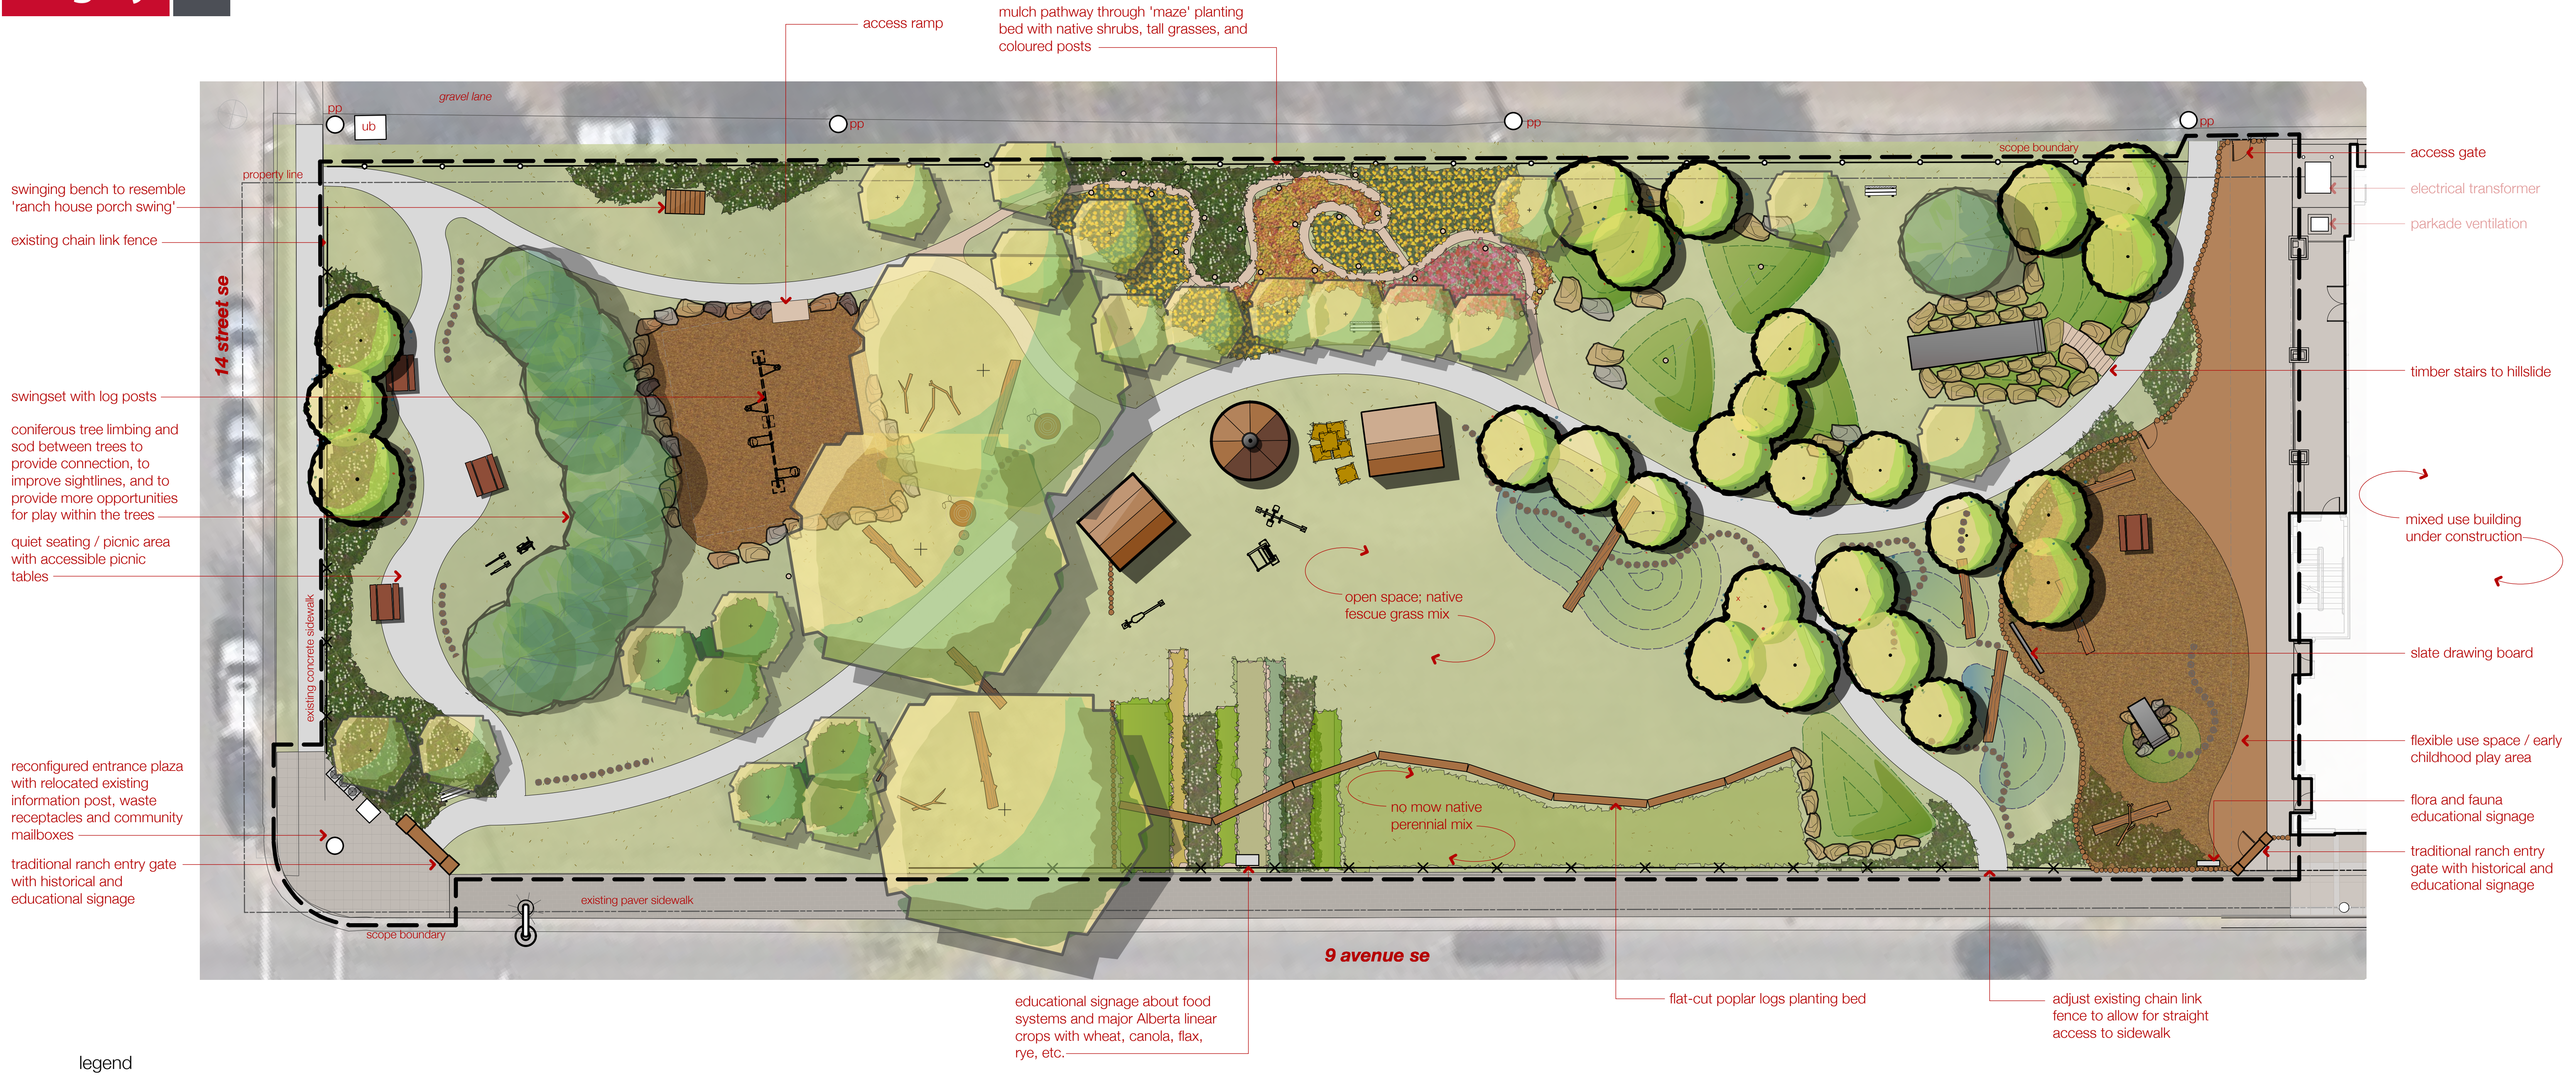

mills park natural playspace

preferred concept plan

In partnership with



scale 1:150
date July 25 2016
project number 0708.3